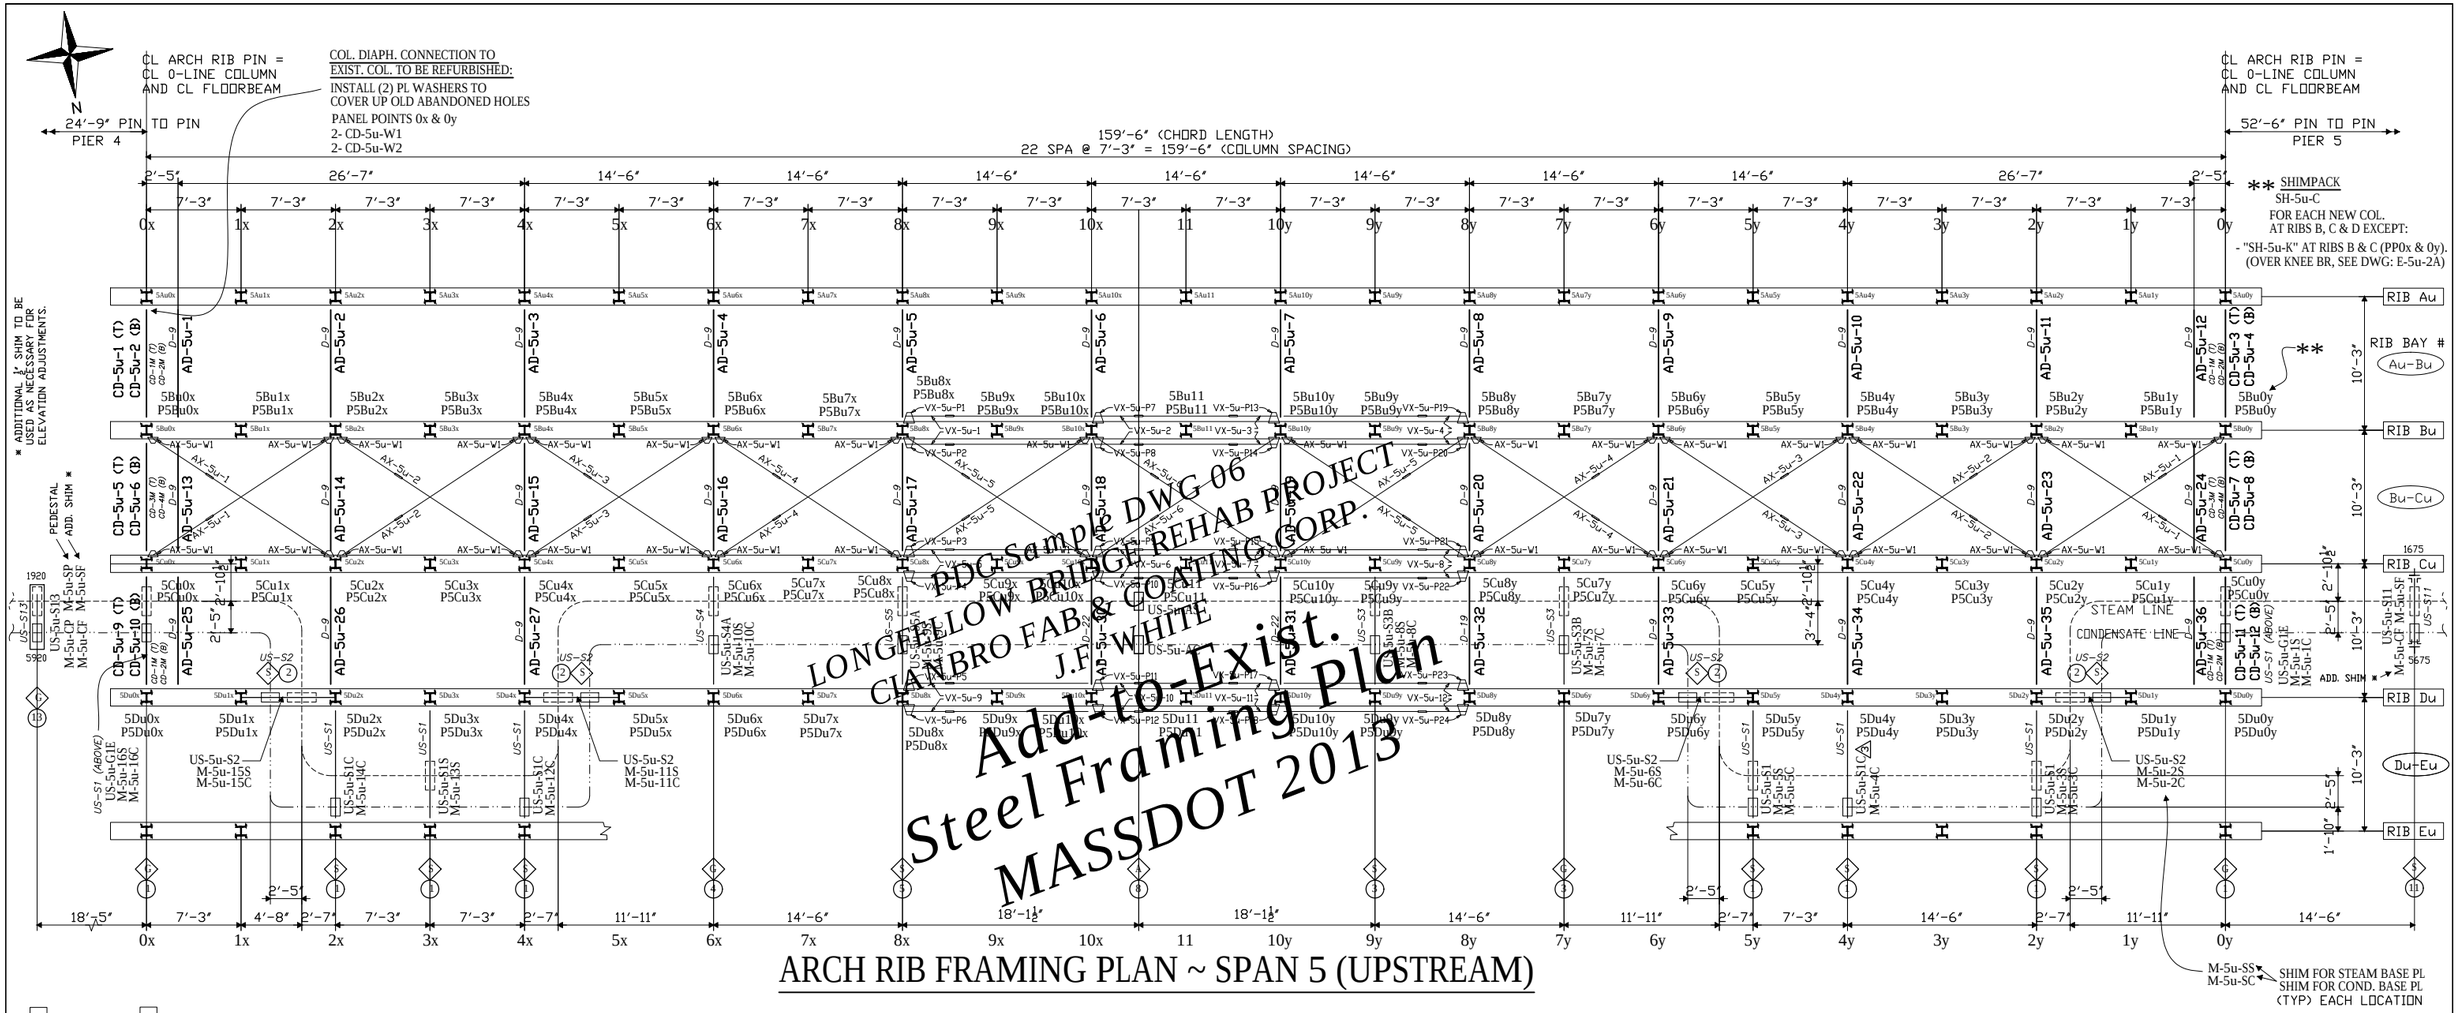

ARCH RIB FRAMING PLAN ~ SPAN 5 (UPSTREAM)

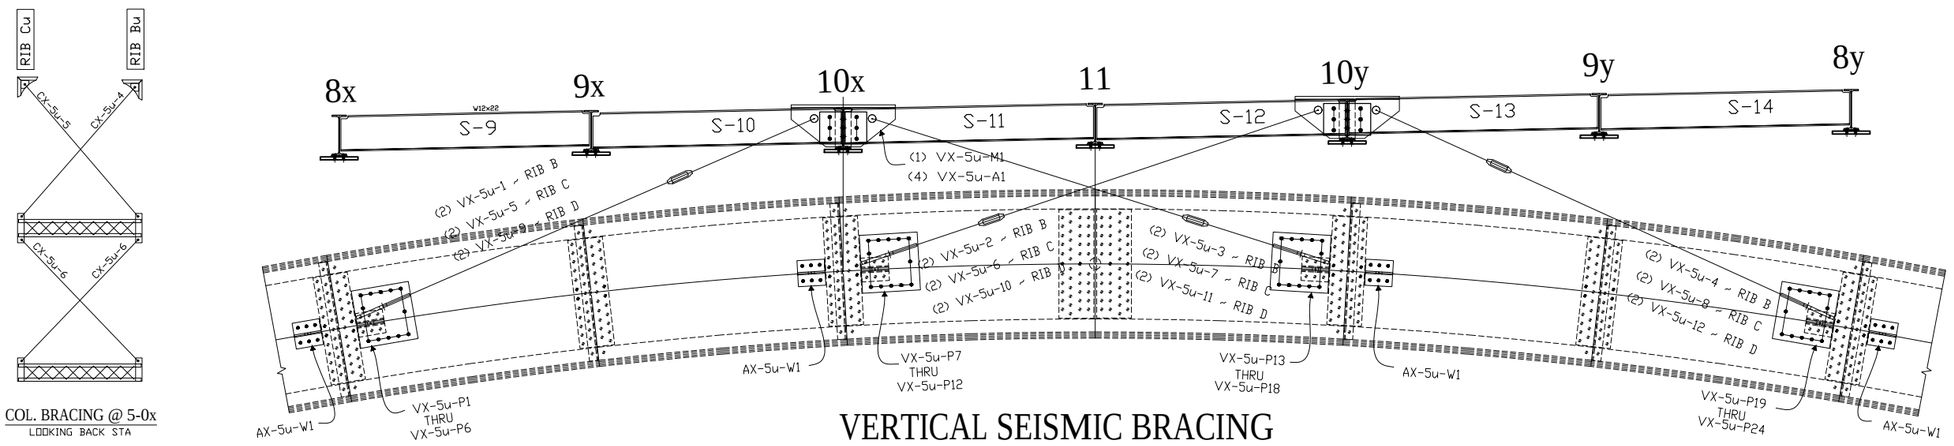

VERTICAL SEISMIC BRACING

REV.NO	DATE	REVISION	BY
2			
1			

ARCH RIB FRAMING PLAN

ROUTE 3 / LONGFELLOW BRIDGE REHABILITATION PROJECT
BRIDGE NO. B-16-009 = C-01-002(4F0)
CITIES OF: BOSTON & CAMBRIDGE ~SUFFOLK & MIDDLESEX CO'S.
F.A.P No. BR-002S(386)--PROJECT FILE No. 604361
OWNER: MASSDOT-HIGHWAY DIVISION---CONTRACTOR: J. F. WHITE

CIANBRO FABRICATING & COATING CORP.
3 FARM LANE
GEORGETOWN, MA 01833

DRAWN BY	CHECKED BY	APP.	SHOP	DIST.	CONTRACT NO.	SHEET NO.
PDC/WS 05-2014	PDC/SB 05-2014				7130106-5u	E5u-1

PDC Sample DWG 06
LONGFELLOW BRIDGE REHAB PROJECT
CIANBRO FAB & COATING CORP.
J.F. WHITE
Add-to-Exist. Steel Framing Plan
MASSDOT 2013