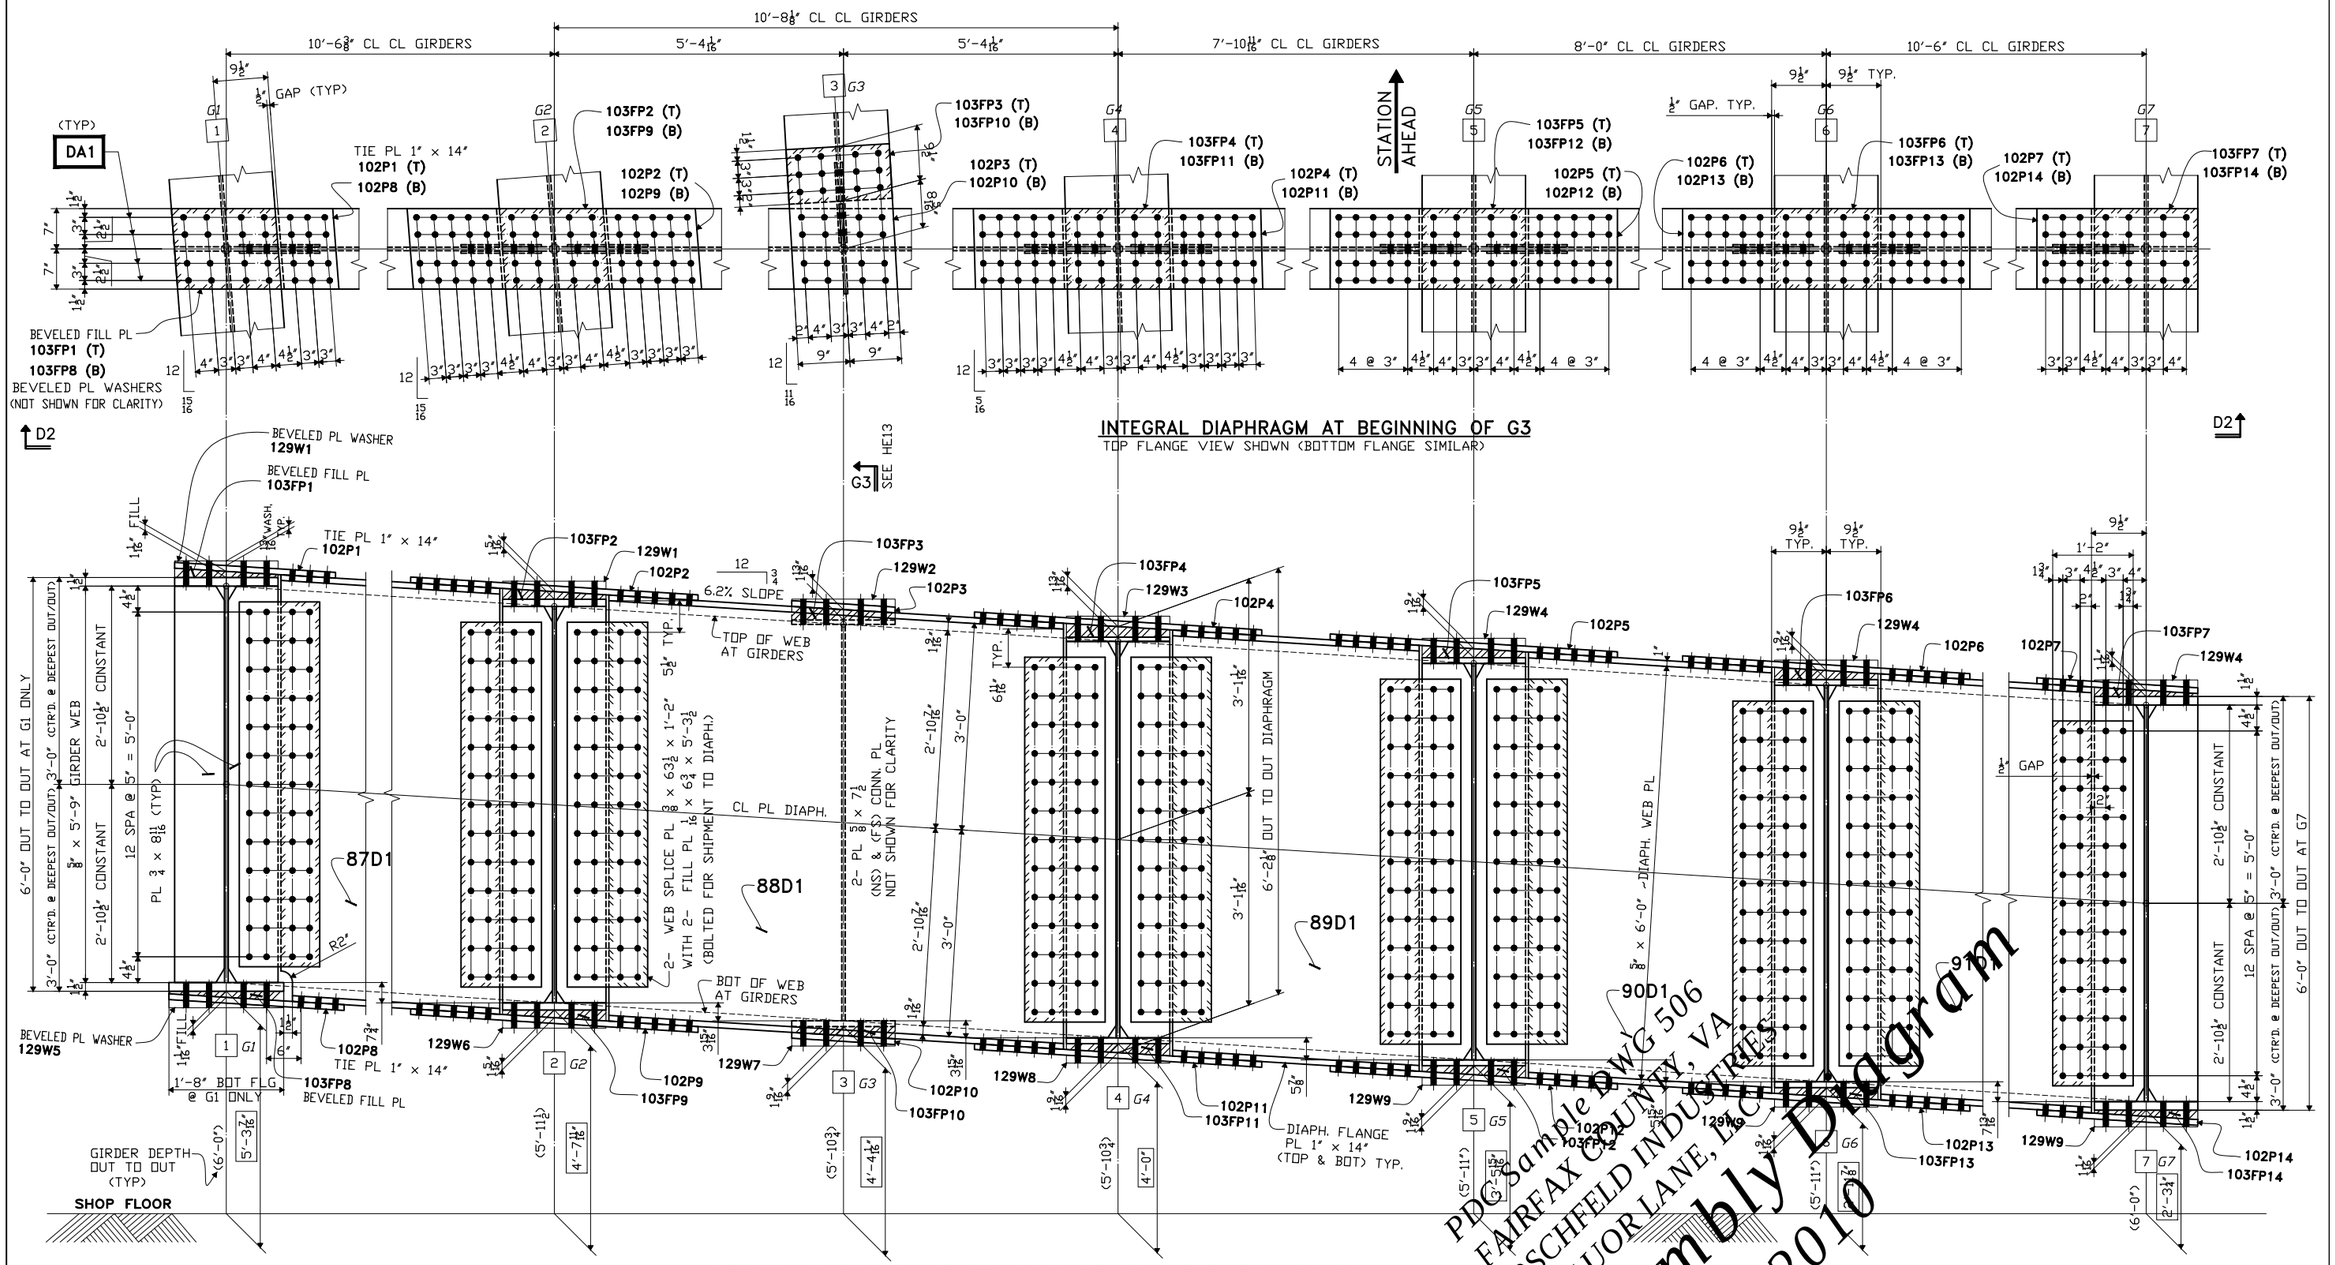

INTEGRAL DIAPHRAGM AT BEGINNING OF G3 ~ ELEVATION D2–D2

G3 SEE HE13

PDC Sample DWG 506
FAIRFAX COUNTY, VA
HIRSCHFELD INDUSTRIES
FLUOR LANE, LLC
SHOP Assembly Diagram
VDOT 2010

PROJECT No. 0267-029-145, B671
STA: 433+00.18 TO STA: 441+72.77
UPC No. 94524
FHWA CONST. & SCOUR CODE: X771-SN

FABRICATED BY COLFAX
HOLES ____ SHOP FASTENERS ____
SHOP PAINT ____
SHOP INSPECTION ____
GENERAL NOTES ____

REVISIONS		
DATE	NO.	BY
	R1	

ORDER NO. 10-18662H22
DETAILS OF ERECTION PLAN
INTEGRAL DIAPH. AT BEG OF 'G3'
PROJECT BRIDGE ON RAMP DARWN & DARWS OVER DULLES TOLL ROAD EB (RTE 267)
LOCATION FAIRFAX COUNTY, VA
CUSTOMER FLUOR LANE, LLC

HIRSCHFELD INDUSTRIES
BRIDGE
GREENSBORO, NC (336)275-9711

MADE BY GM
CHECKED BY PDC/SB
SQUAD LEADER Precise Drafting Co, Inc.
DATE 05-2010
SHEET HE12